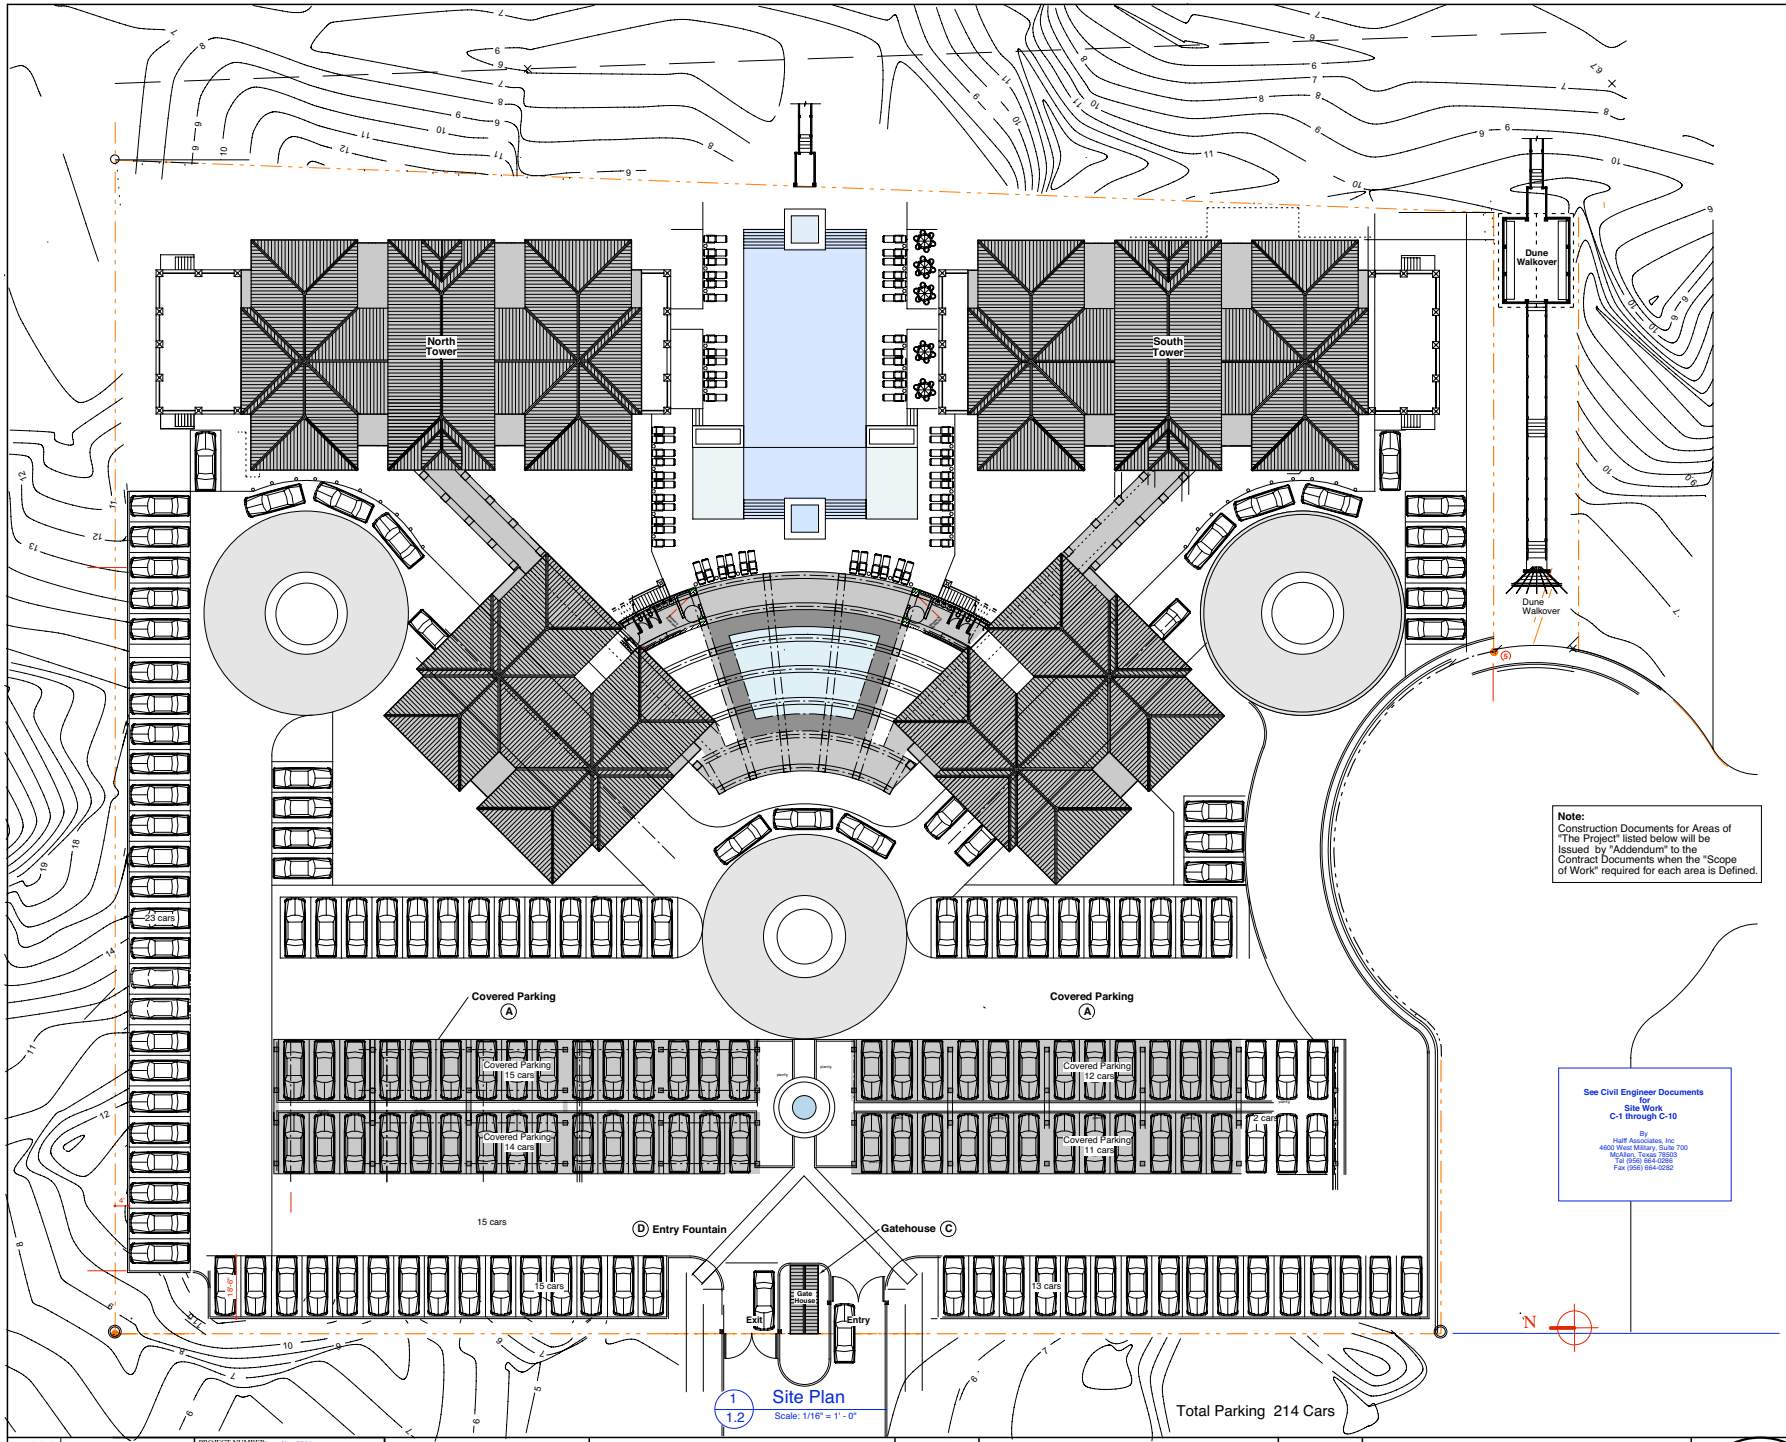

1 / 1.2 Site Plan
Scale: 1/16" = 1' - 0"

REVISIONS:		PROJECT NUMBER:	No. 0501
		DRAWN BY:	J.W.C./M.M.L.
		CHECKED BY:	M.M.L.
		DATE:	0803.07
		REVISIONS:	

Site Plan

Copyright © 2006 LANDRY ARCHITECTURE LLC

Scale: 1/16" = 1' - 0"

Los Corales Condominiums
The Shores
South Padre Island, Texas

Avegno, Bailey & Associates, Inc.
2916 Robert St.
New Orleans, LA 70125
Tel: 504.895.6691
Fax: 504.895.6693
avegno1@bellsouth.net

Margaret M. Landry, Architect
Texas Architect
No. 17781

Landry Architecture, LLC
1618 St Charles Avenue
New Orleans, LA 70130
Tel: 504.528.9611
Fax: 504.528.9613
email: peggy@landryarch.com

1.2